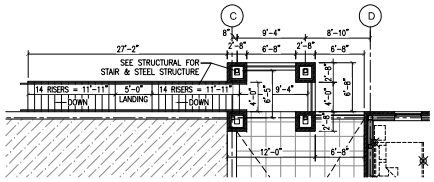

Exterior Stair Plan - Bldg A

SCALE: 1/8" = 1'-0"

General Plan Notes

1. ALL INTERIOR DIMENSIONS ARE TO THE FACE OF FINISH WHERE OCCURS OR FACE OF METAL STUD WHERE EXPOSED
2. ALL EXTERIOR DIMENSIONS ARE TO FACE OF FINISH
3. IN MASONRY WALL CONSTRUCTION DIMENSIONS ARE TO ROUGH OPENINGS
4. IN STUD WALL CONSTRUCTION DIMENSIONS ARE TO CENTERLINE OF OPENINGS
5. ALL DOORS ARE 6" FROM FACE OF STUD OR 8" FROM FACE OF CMU UNLESS DIMENSIONED OTHERWISE
6. CONTRACTOR TO CONSULT ARCHITECT IMMEDIATELY IF DISCREPANCIES ARE FOUND BETWEEN ARCHITECTURAL AND ENGINEERING DRAWINGS
7. ALL ANGLES ARE 90° OR 45° UNLESS DIMENSIONED OTHERWISE
8. SEE A2.1 FOR ROOM FINISH SCHEDULE, DOOR SCHEDULE & ELEVATIONS, FINISH CODES, & PARTITION TYPES
9. SEE A3.1 FOR ROOF PLAN & WINDOW FRAME ELEVATIONS
10. SEE A5.1 FOR EXTERIOR ELEVATIONS

Tag Legend:

101	DOOR MARK; RE: A7.2
A	WINDOW MARK; RE: A7.1-A7.2
	DOOR SWING
A	PARTITION TYPES; RE: A1.3

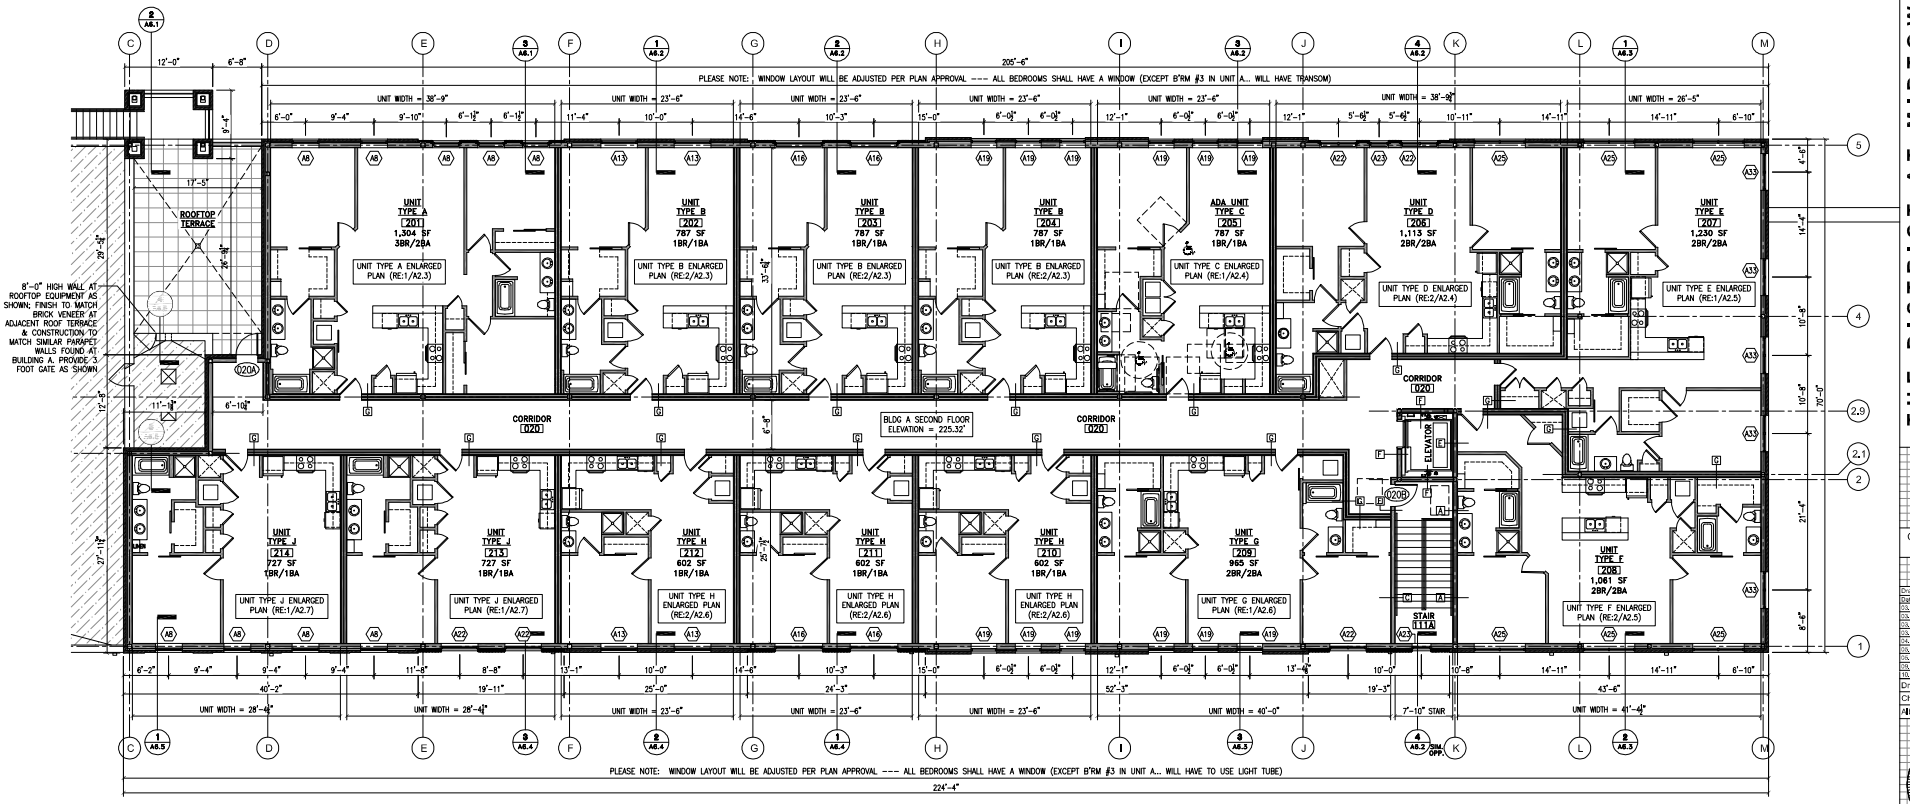

Second Floor Plan - Building A

SCALE: 1/8" = 1'-0"

UNIT BREAKDOWN: 1/1 (9) + 2/2 (4) + 3/2 (1) = TOTAL: 14

A & B

THE DISTRICT AT MIDTOWN RETAIL
-Buildings A&B Package-
The District at Midtown Retail, LLC
Hattiesburg, Mississippi

CONSTRUCTION DOCUMENTS

Drawings Issue Date:		
Date	Rev.	Description
03.04.2016	1	SD
03.11.2016	2	SD
03.17.2016	3	SD
03.31.2016	4	SD
04.01.2016	5	SD
05.05.2016	6	DD PROGRESS
05.25.2016	7	DD
06.01.2016	8	PRICING SET
10.07.2016	9	CDs

Drawn By: RB,AS,CP,PK
Checked By: LA
Albert & Associates: 16652

Larry A. Albert — Registered Architect — State of Mississippi

A2.2

514 Main Street; P.O. Box 1567 Hattiesburg, MS 39403 ■ Telephone: 601.544.1970 ■ Facsimile: 601.544.4714 ■ Email: a@albertassociates.com
ALBERT & ASSOCIATES/ ARCHITECTS, P.A.